NIBBI BROTHERS
SITE PLAN
② DATED JANUARY 14, 2009

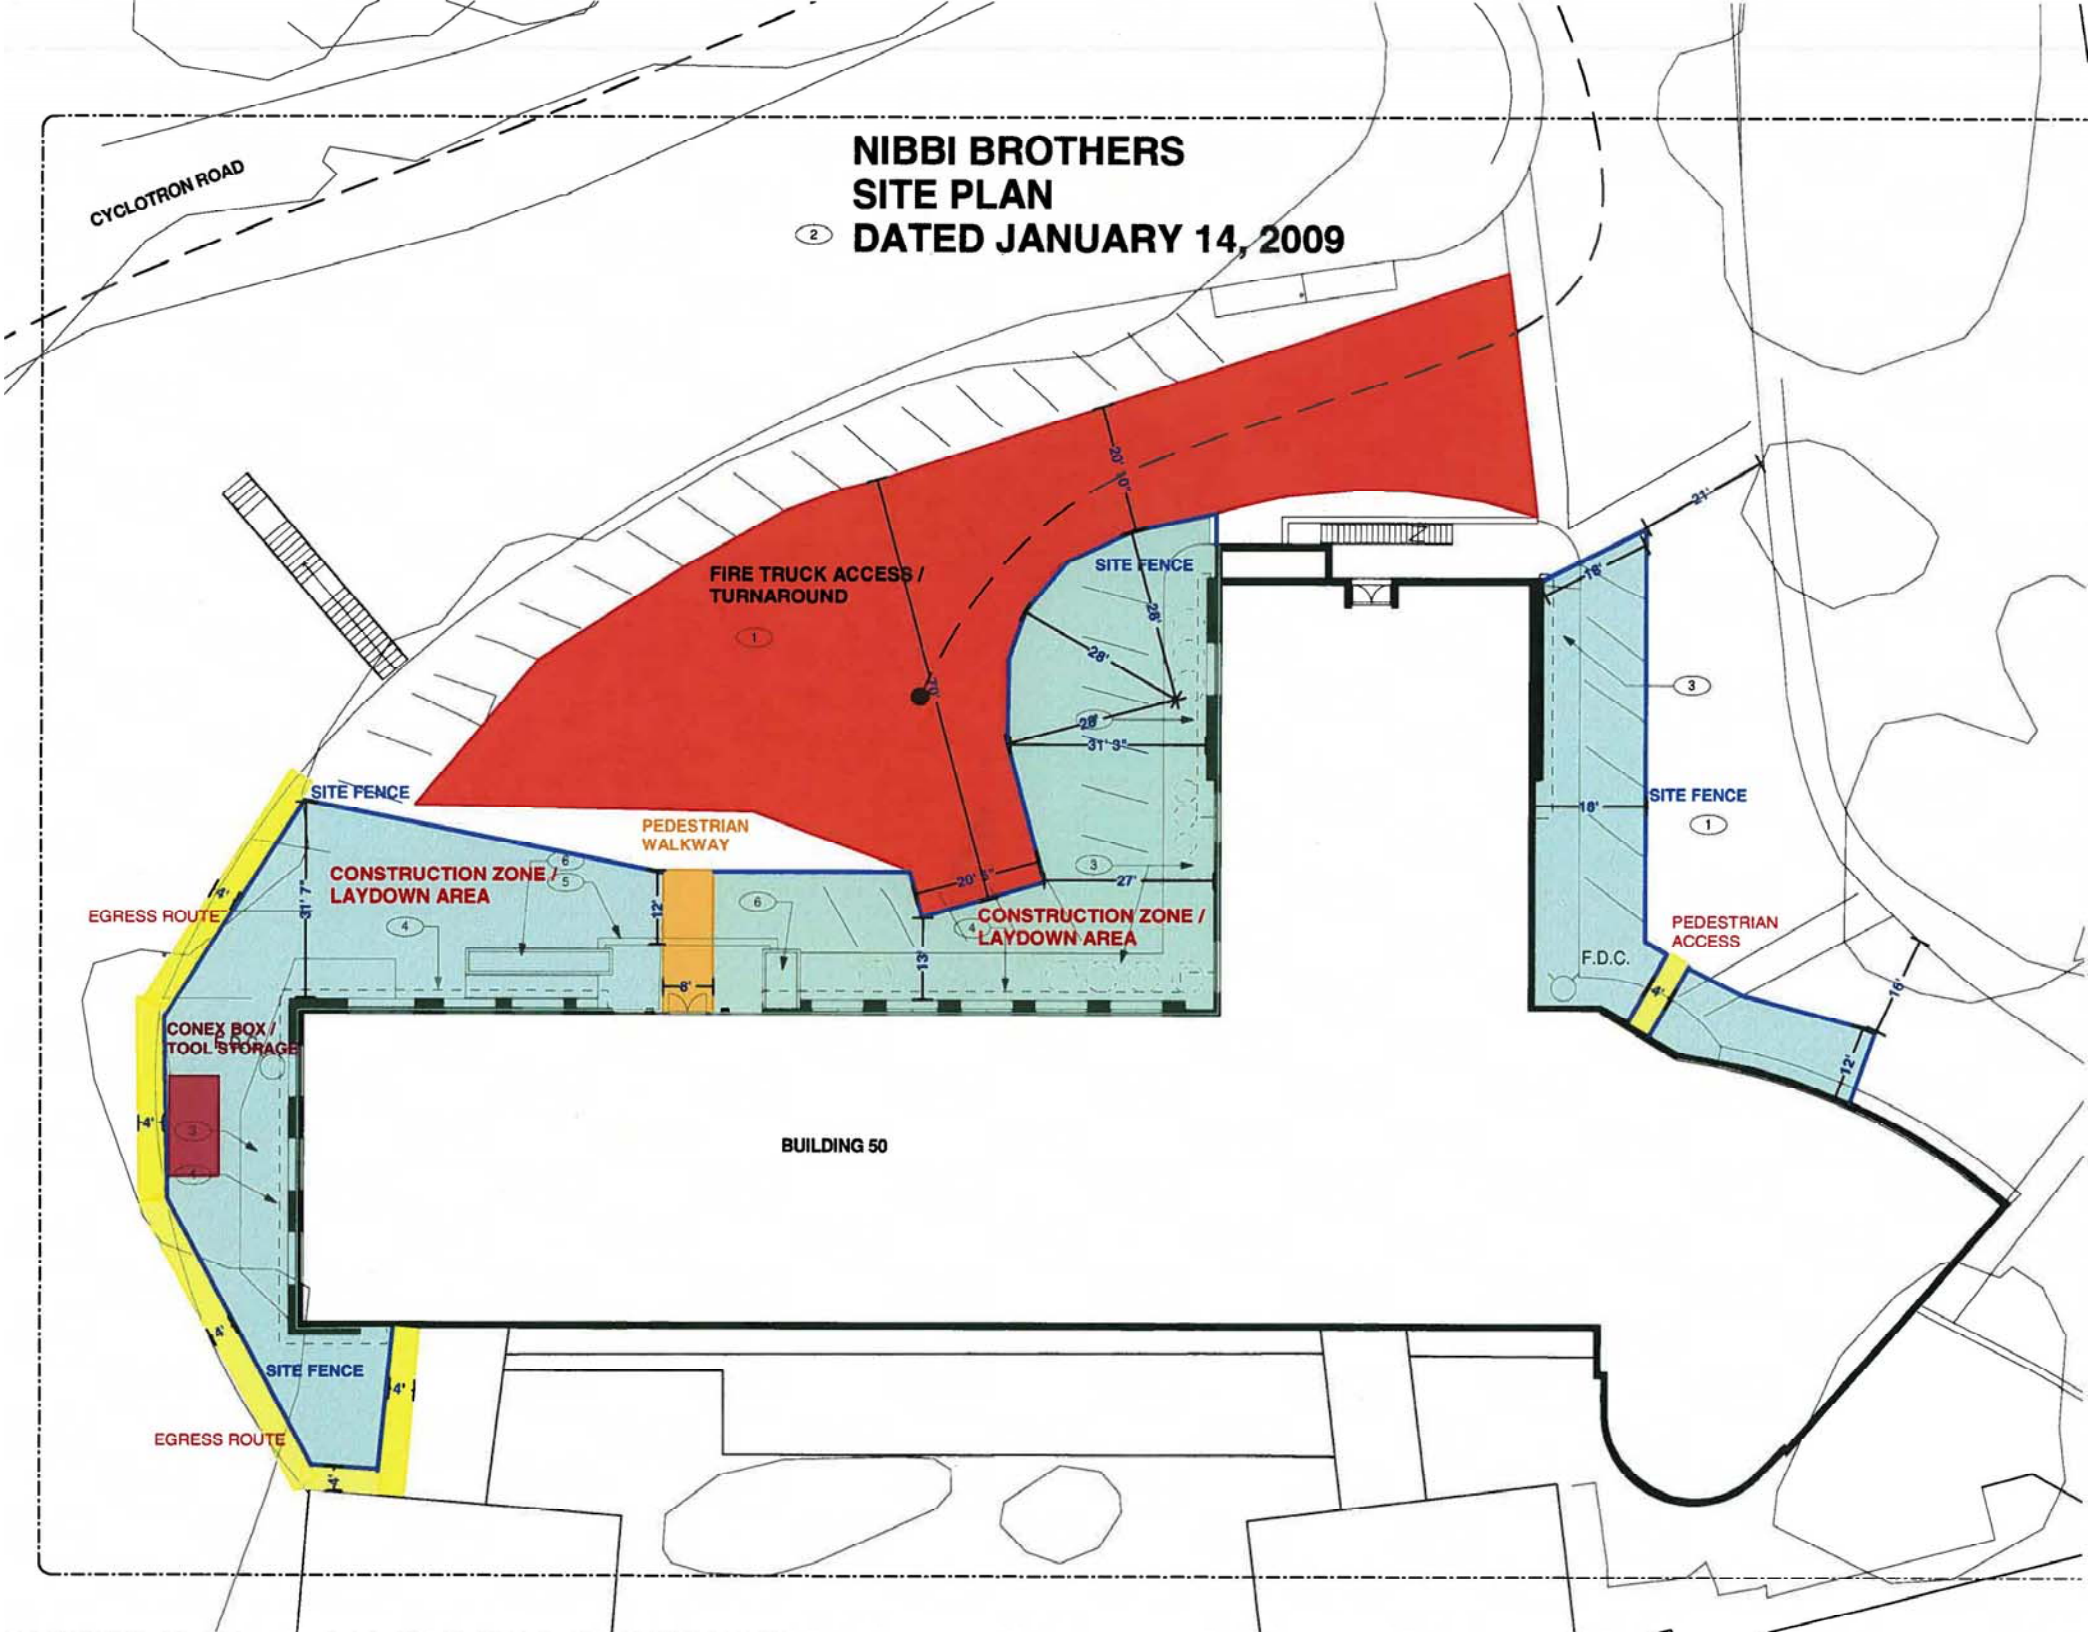

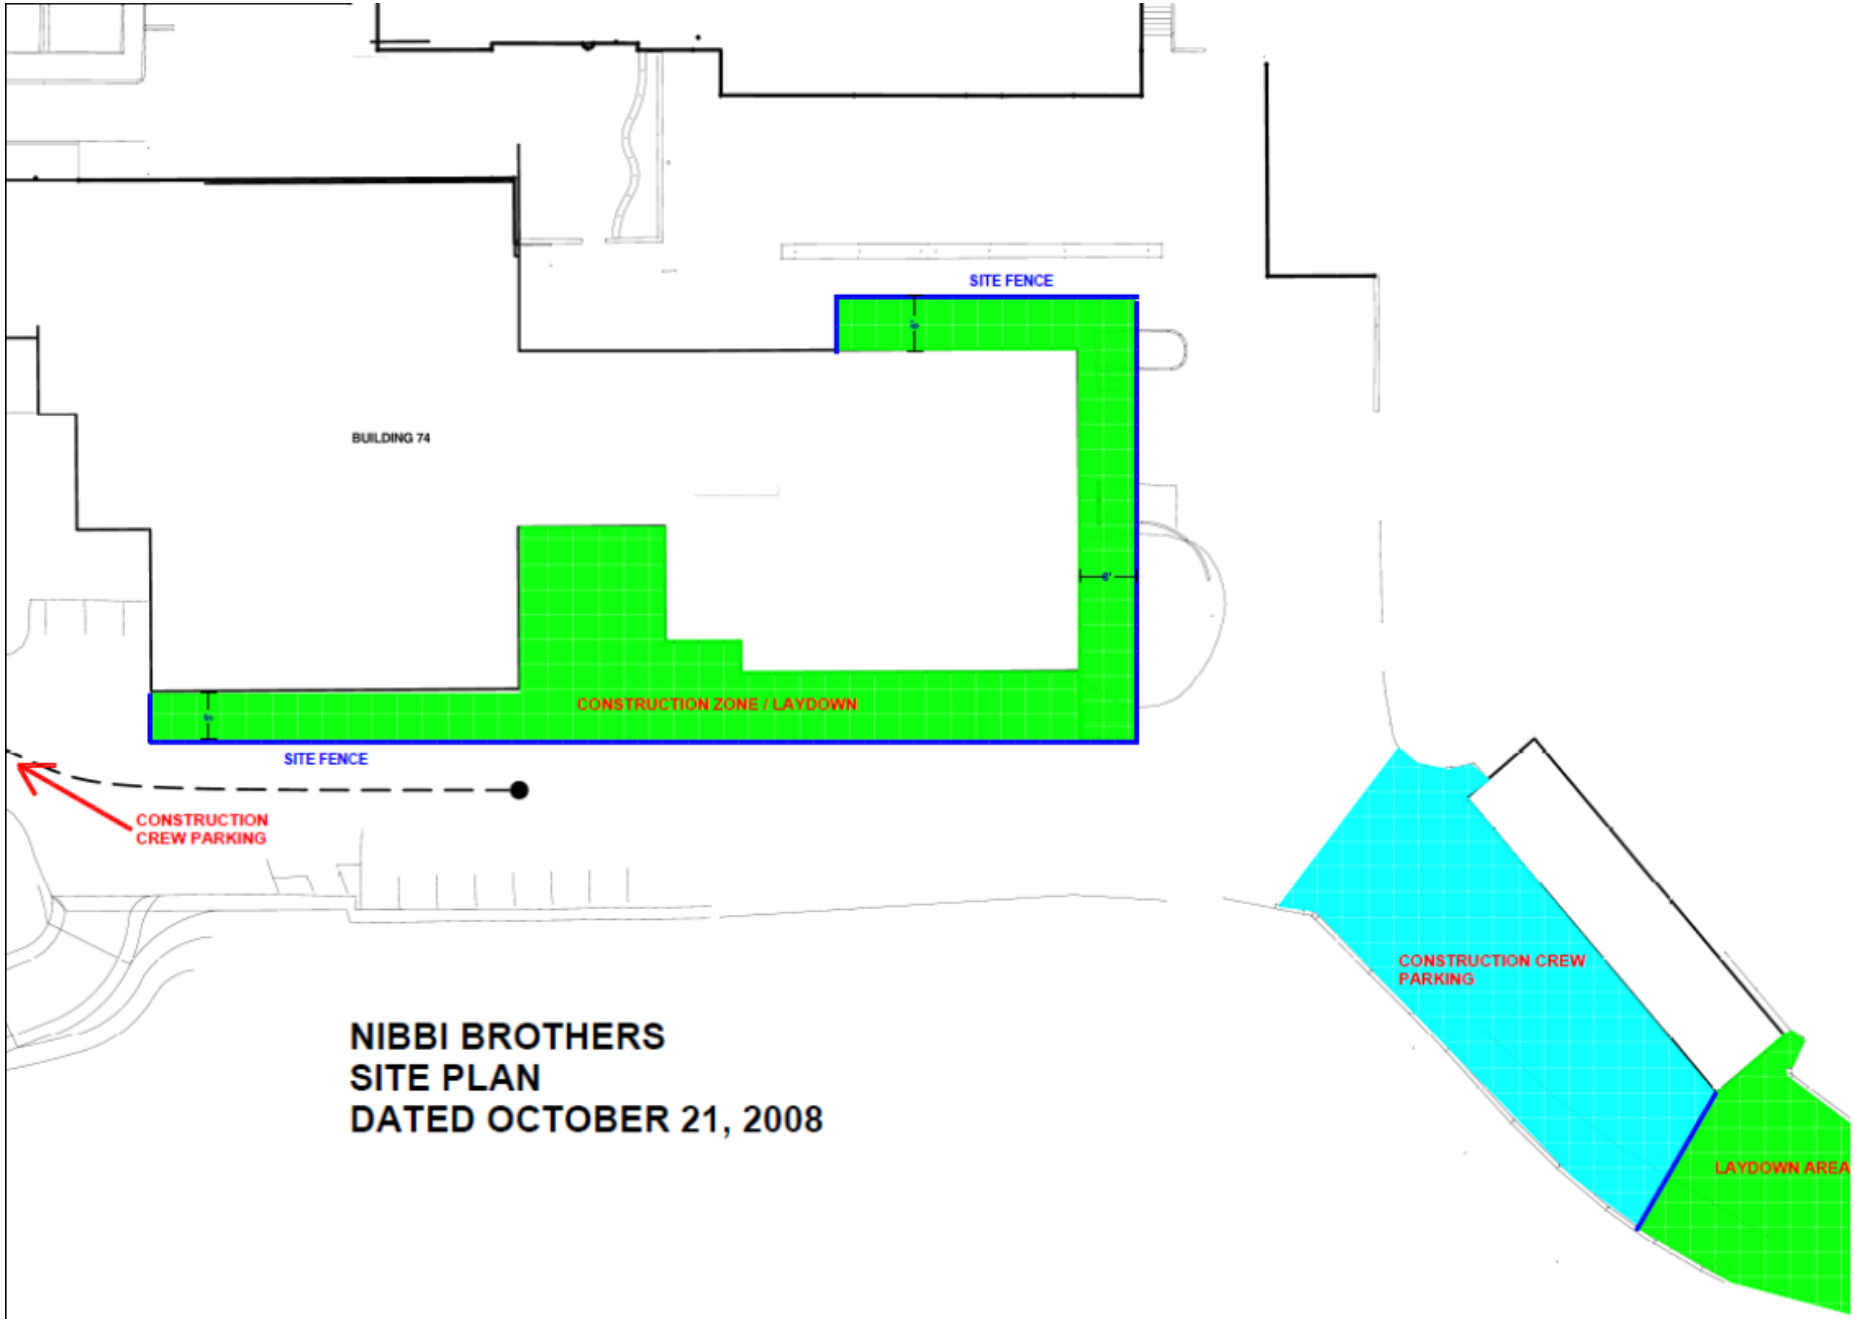

NIBBI BROTHERS
SITE PLAN
DATED OCTOBER 21, 2008

LEGEND

CONSTRUCTION ACCESS ROUTE